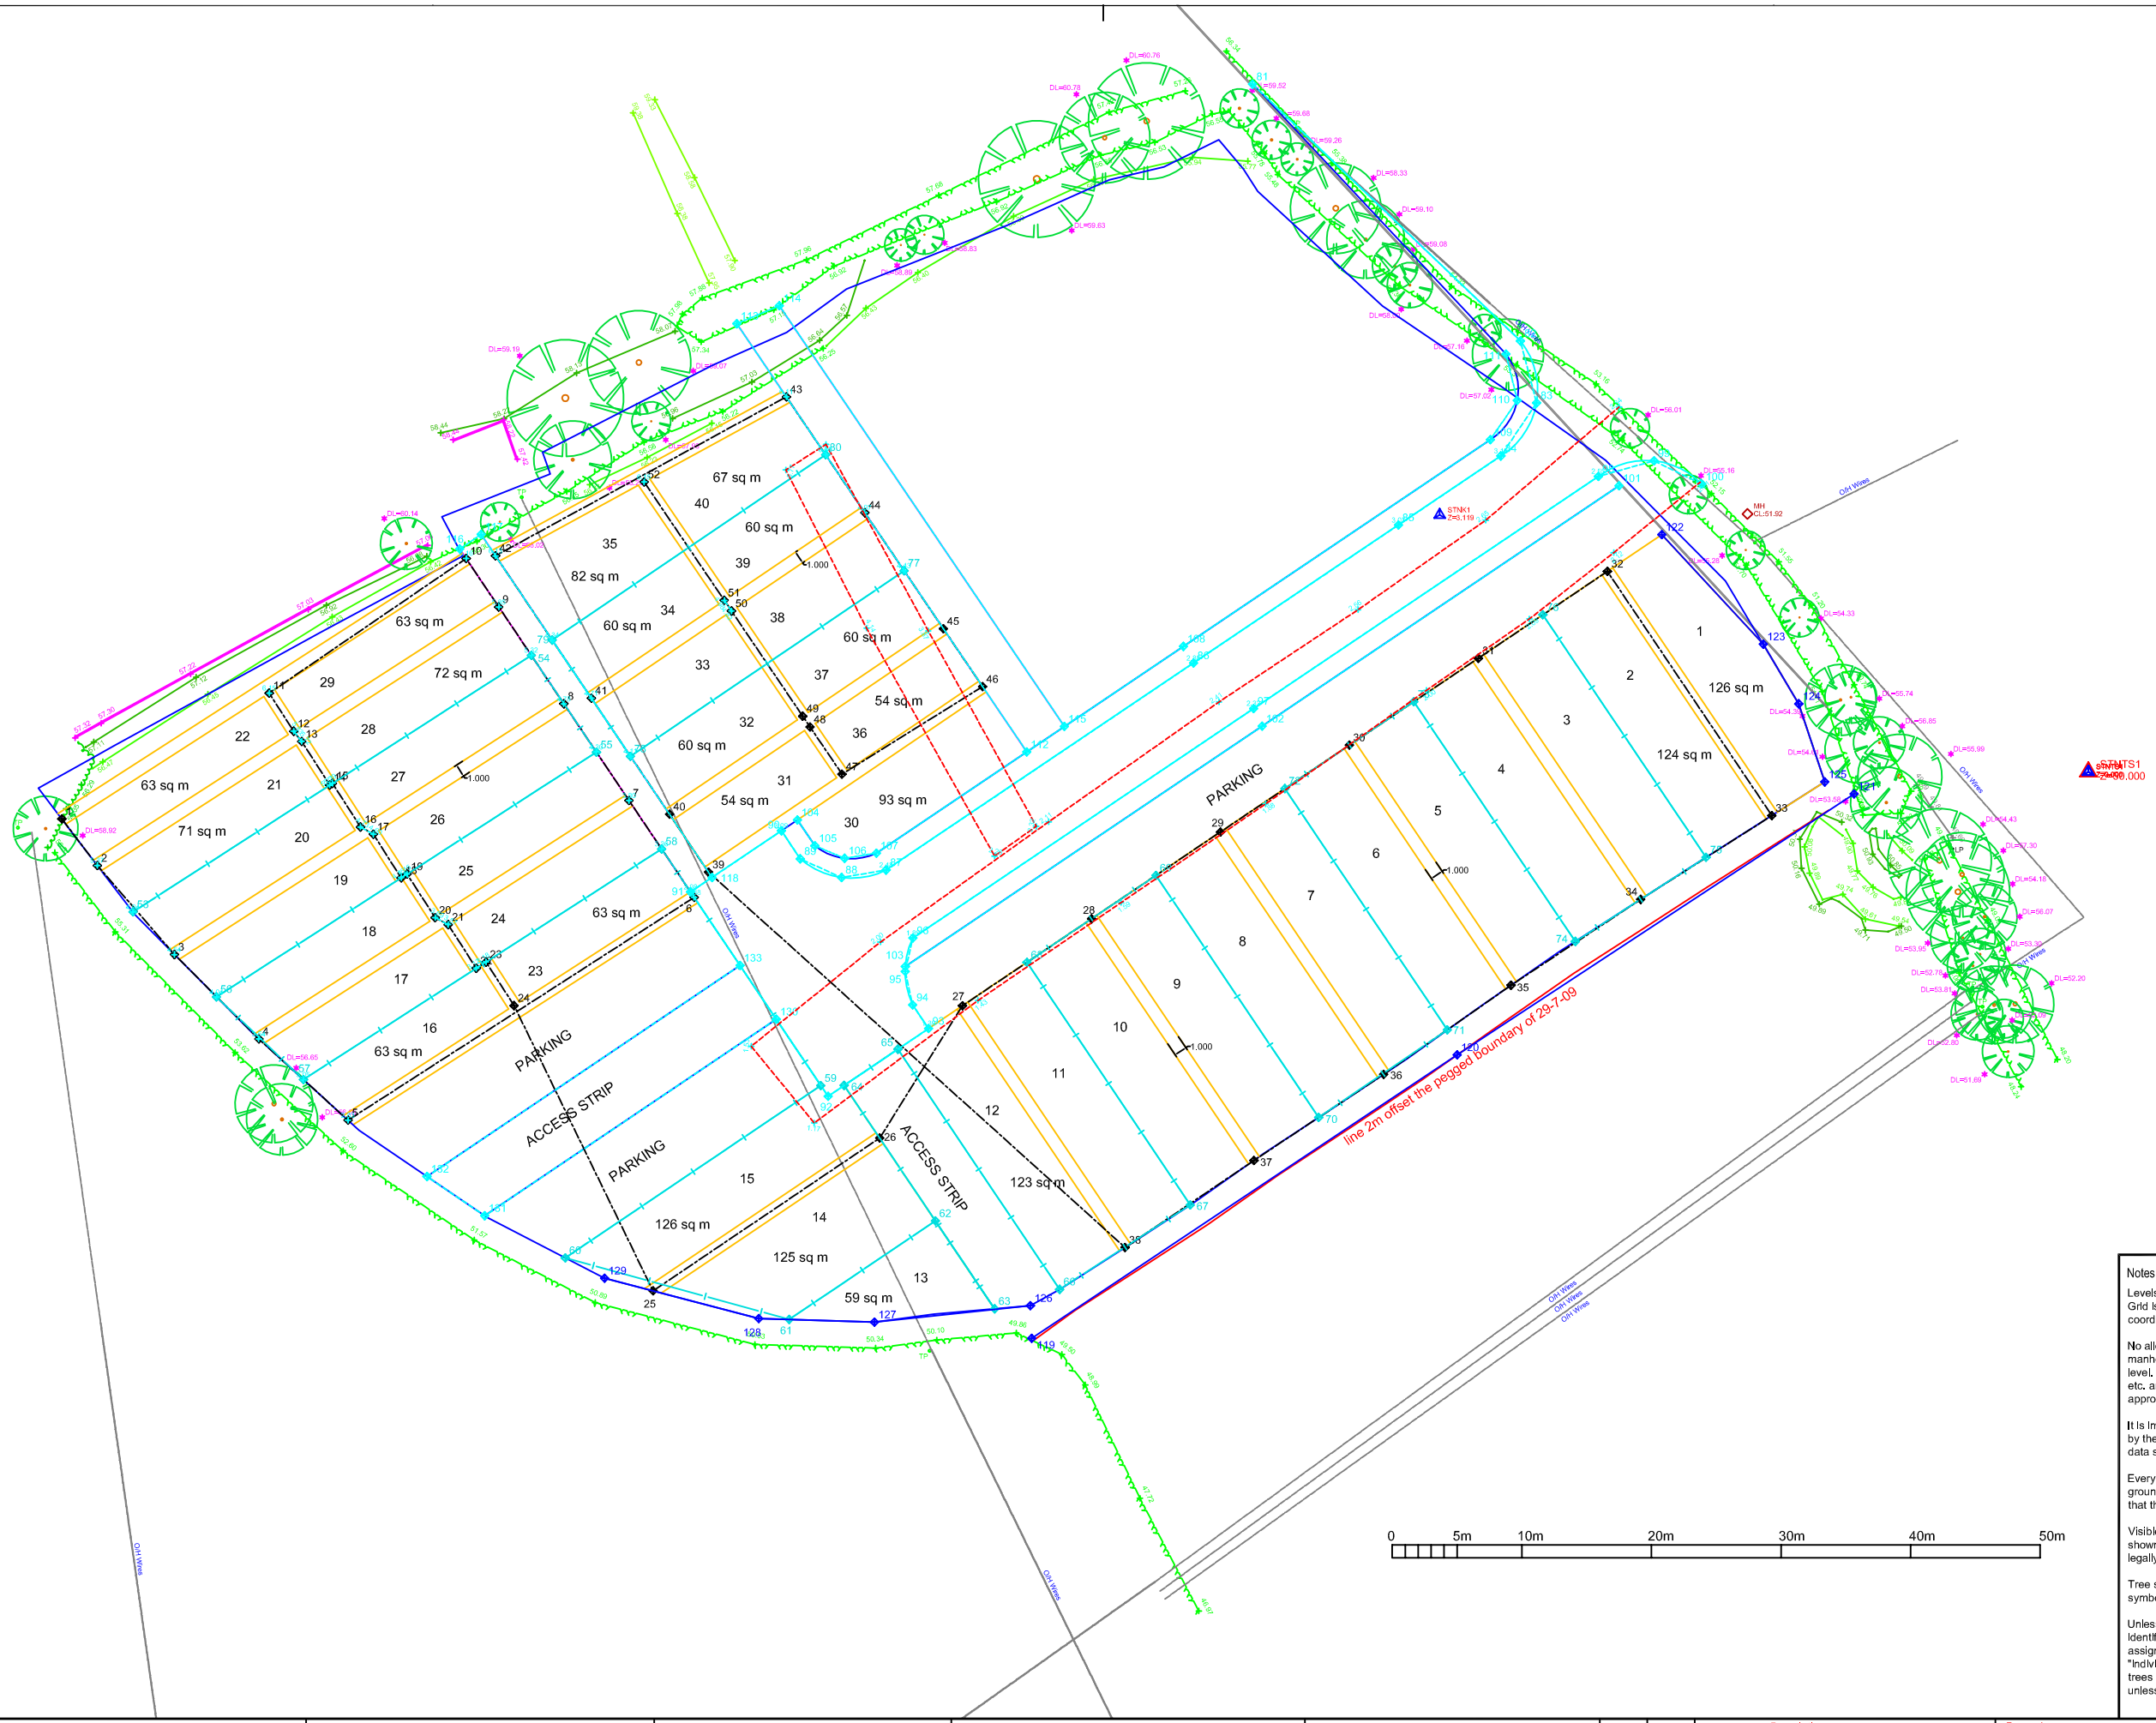

Notes

Levels are in metres and are above an arbitrary datum. Grid is in metres and is related to an arbitrary coordinate system.

No allowance has been made for sub surface entry into manholes or other chambers or voids below ground level. Therefore any details relating to depths, sizes etc. are taken from above ground and as such will be approximate only.

It is important to note that the same accuracies implied by the plotting scale are equally applicable to digital data supplied for CAD.

Every effort has been made to identify all visible above ground features, however it should be borne in mind that there may be items obscured at the time of survey.

Visible features in the vicinity of the boundaries, as shown on this survey, may not represent the extent of legally conveyed ownership.

Tree sizes are approximate only. Trees shown are symbols indicating an approximate canopy fit.

Unless otherwise stated, Trees shown have not been identified by an Arboriculturist and therefore have been assigned their "family" name rather than their "individual" name. It must be noted that only those trees that fall within the site limits have been surveyed unless otherwise specified.

KEMP ENGINEERING & SURVEYING

- Engineering Surveys
- Land Surveys
- Setting Out
- Site Engineering

Tel (01209) 214687
Fax (01209) 215189
office@kempengineering.com

- Measured Building Surveys
- Utility Tracing
- G.P.S
- Earthworks Measurement

Datum House, 8 Barncoose Industrial Estate, Redruth, Cornwall, TR15 3RQ.

RICS KEMP ICES

Chartered Land & Engineering Surveyors

Client	Project Title	Drawing Detail
Hayle Town Council Hayle Community Centre 58 Queensway Hayle	Allotment & Cemetery Site	Proposed Allotment Layout Number 5 Setting Out Drawing

Rev.	Date	Description
E	13–08	Extra Parking and 1 Extra Allotment Added

Drawn by	AS	Date	12–08–10
Checked by	AS	Date	13–08–10
Drawing Scale	1:500 at A3		
Drawing No.	09–1499–02P	Revision	E